




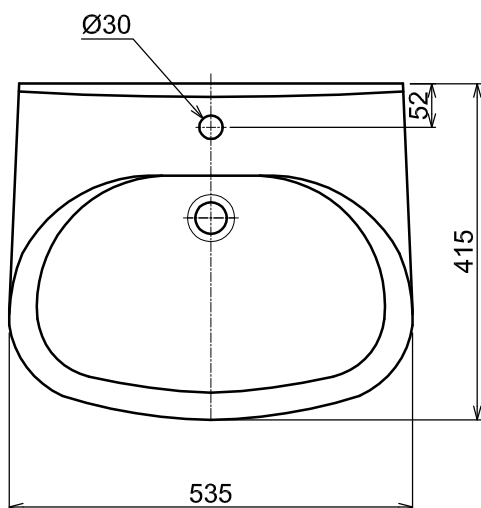


PLAN / TOP ELEVATION

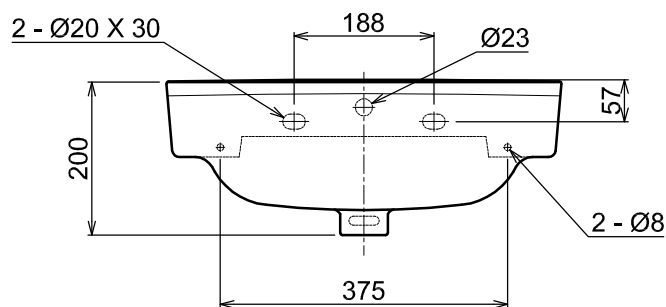

FRONT ELEVATION

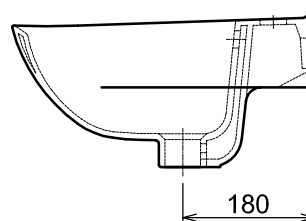

SIDE ELEVATION

 NO	ACCESSORIES	CODE
1	Overflow Ring	UYU 1064
2	Waste Outlet Fitting	UYU 1084
3	Wall Plug	UYU 1066A
4	Fixing Screw - 1 Pair	UYU 1300
UNLESS NOTED OTHERWISE ALL DIMENSION IN mm. TOLERANCE : ≥ 75 mm : $\pm 2\%$ < 75 mm : $\pm 5\%$		
 DRAFTING STANDARD BS 308		
DRAWN HASLAM		
CHECKED BF KWONG		
APPROVED		
1	Drawing Updated, Chain Stayed Hole Withdraw.	07 Oct 19
REV	DESCRIPTION	DATE

Clay Industries Sdn Bhd INFORMATION CONTAINED IN CISB TECHNICAL DOCUMENT IS CONFIDENTIAL & REMAIN THE PROPERTY OF CLAY INDUSTRIES SDN BHD - VITREOUS CHINA DIVISION.		
DRAWING TITLE : WB 1071 Wash Basin		
DRAWING No. :	REV No. :	SIZE :
TPD - WB / 09 - 02	1	A4
SCALE : 1 : 10	SHEET : 1 Of 1	