

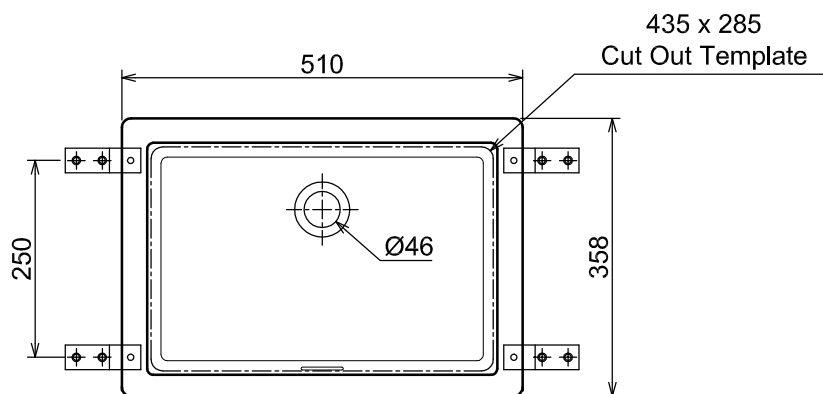


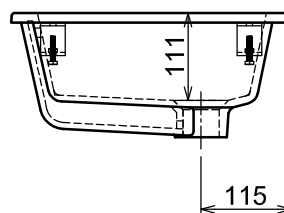

PLAN / TOP ELEVATION

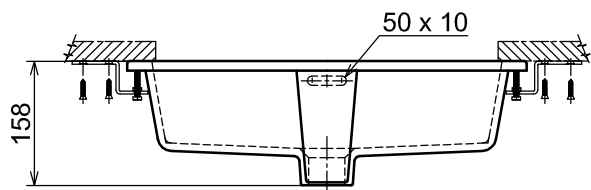

FRONT ELEVATION

SIDE ELEVATION

NO	ACCESSORIES	CODE
1	Bracket - 2 set (Optional)	UYU 1051N
2	Pop Up Waste	UYU 1084

1

			UNLESS NOTED OTHERWISE ALL DIMENSION IN mm. TOLERANCE : $\geq 75 \text{ mm} : \pm 2 \%$ $< 75 \text{ mm} : \pm 5 \%$
			  DRAFTING STANDARD BS 308
			DRAWN HASLAM
			CHECKED BF KWONG
1	Loc. No. 2 Added	19 - May - 22	APPROVED GC CHUA
REV	DESCRIPTION	DATE	ESTABLISH DATE 10 - Dec - 2020

Clay Industries Sdn Bhd

INFORMATION CONTAINED IN CISB TECHNICAL DOCUMENT IS CONFIDENTIAL & REMAIN THE PROPERTY OF CLAY INDUSTRIES SDN BHD - VITREOUS CHINA DIVISION.

DRAWING TITLE :

WBFC 1615 UC

PEONY UNDER COUNTER BASIN

DRAWING No.:

TPD - WB / 20 - 01b

REV No.:

1

SIZE :

A4

SCALE : NTS

SHEET : 1 Of 1