




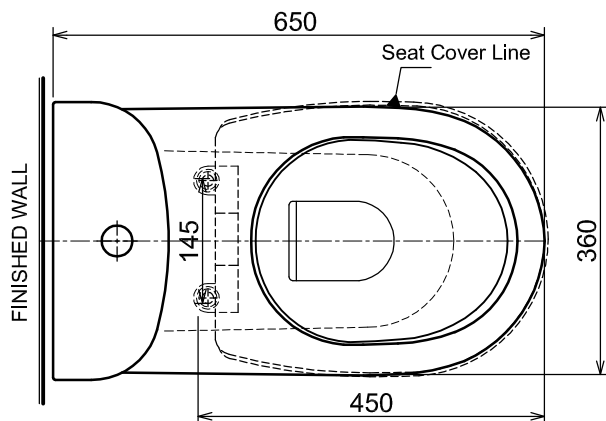

PLAN / TOP ELEVATION

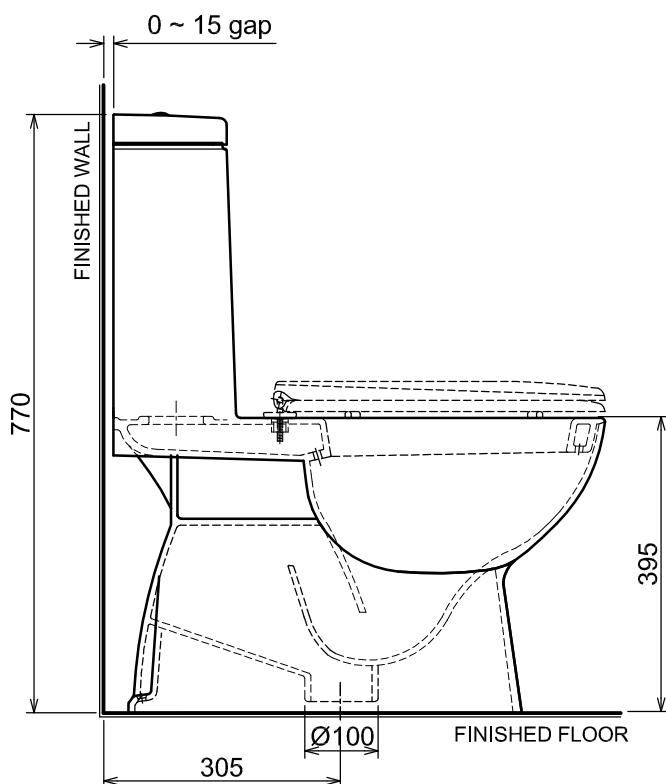

SIDE ELEVATION

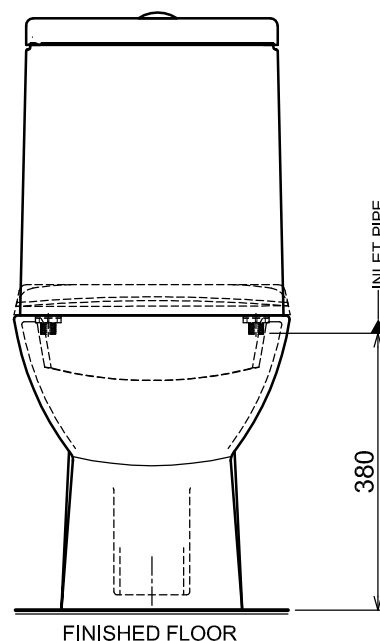

FRONT ELEVATION

No	ACCESSORIES	CODE
1	Seat & Cover	USC 207 S
2	Internal Fitting	SNWC1633DFBC5_3LWS
3	Outlet Connector	UON 01
4	Floor Fixing Screw	UY1300
5	18" WS Flexible Hose for Water Inlet with ABS Nuts	UY1293
UNLESS NOTED OTHERWISE ALL DIMENSION IN mm. TOLERANCE : ≥ 75 mm : ± 2 % < 75 mm : ± 5 %		
		DRAFTING STANDARD BS 308
		DRAWN HASLAM
		CHECKED BF KWONG
		APPROVED
REV	DESCRIPTION	DATE

Clay Industries Sdn Bhd		
INFORMATION CONTAINED IN CISB TECHNICAL DOCUMENT IS CONFIDENTIAL & REMAIN THE PROPERTY OF CLAY INDUSTRIES SDN BHD - VITREOUS CHINA DIVISION.		
DRAWING TITLE : WC 1633 B N - TD: 305 mm		
DRAWING No. :	REV No. :	SIZE :
TPD - WC / 20 - 11	0	A4
SCALE : 1 : 10	SHEET : 1 Of 1	