




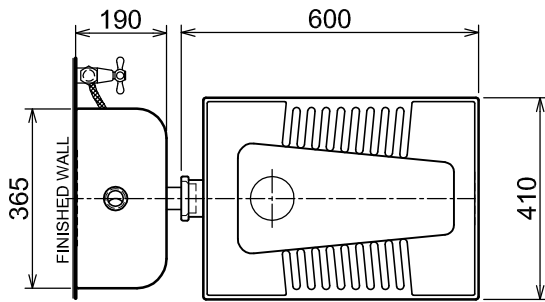

PLAN / TOP ELEVATION

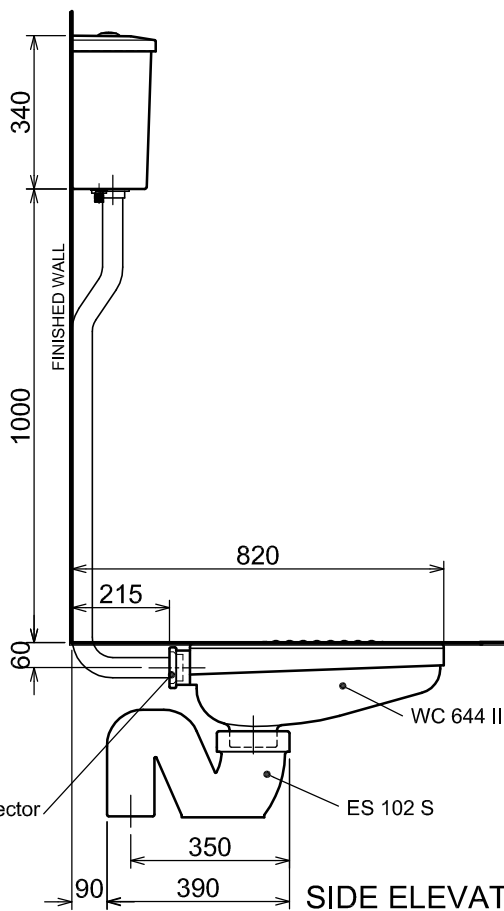

SIDE ELEVATION

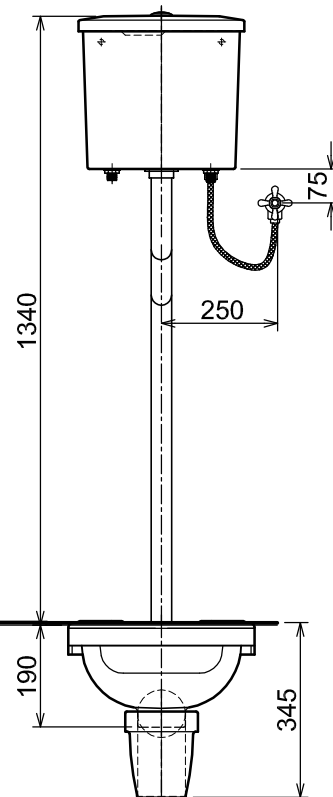

FRONT ELEVATION

NO	ACCESSORIES	CODE
1	Internal Fitting	SNLC3010DFBCML5_3LWS
2	5 Section Pipe	UY1013A
3	NTP661SNV	ES102 - S Trap
4	Inlet Connector	UPC001

		UNLESS NOTED OTHERWISE ALL DIMENSION IN mm.
		TOLERANCE : $\geq 75 \text{ mm} : \pm 2 \%$
		$< 75 \text{ mm} : \pm 5 \%$
		DRAFTING STANDARD
		BS 308
	DRAWN	HASLAM
	CHECKED	GC CHUA
	APPROVED	GC CHUA
REV	DESCRIPTION	DATE
		ESTABLISH DATE
		21 - Mar - 2025

Clay Industries Sdn Bhd

INFORMATION CONTAINED IN CISB TECHNICAL DOCUMENT IS CONFIDENTIAL & REMAIN THE PROPERTY OF CLAY INDUSTRIES SDN BHD - VITREOUS CHINA DIVISION.

DRAWING TITLE :
WC 644 II S c/w LC 3010 D
Ceramic S Trap

DRAWING No. :
TPD - WCC / 09 - 04h

REV No. :
0

SIZE :
A4

SCALE : NTS

SHEET : 1 Of 1