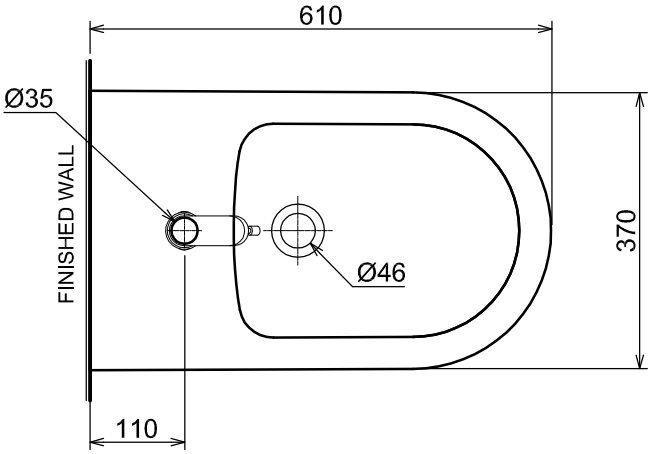

PLAN / TOP ELEVATION

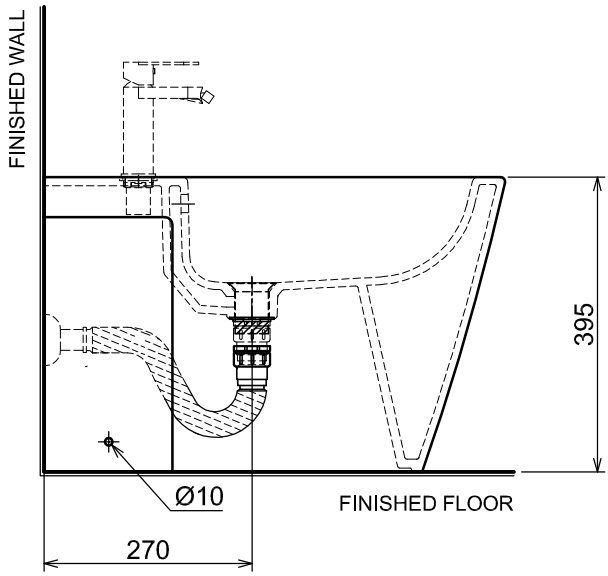

SIDE ELEVATION

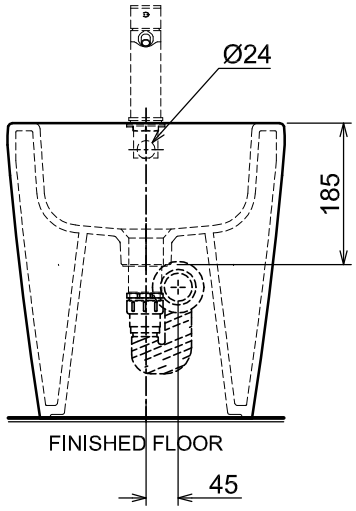

FRONT ELEVATION

NO	ACCESSORIES	CODE
1	Bidet Mixer	UCLBD008001BCP
2	Plastic Felxible BIdet Outlet Connector	UYY1364
3	Floor Fixing Kit	UYY 1065K
4	Overflow Ring	UYY 1064G
5	Pop Up Waste	UYY 1084

[1]

REV	DESCRIPTION	DATE
1	Was Corrugated Pipe, UYYLABF505_3	22 - May - 19

UNLESS NOTED OTHERWISE ALL DIMENSION IN mm.
TOLERANCE : ≥ 75 mm : ± 2 %
< 75 mm : ± 5 %

DRAFTING STANDARD	BS 308
DRAWN	HASLAM
CHECKED	BF KWONG
APPROVED	
ESTABLISH DATE	26 - Apr - 19

Clay Industries Sdn Bhd™

INFORMATION CONTAINED IN CISB TECHNICAL DOCUMENT IS CONFIDENTIAL & REMAIN THE PROPERTY OF CLAY INDUSTRIES SDN BHD - VITREOUS CHINA DIVISION.

DRAWING TITLE : **BD 5107**

Venus Wall Face Bidet

DRAWING No. :	REV No :	SIZE :
TPD - BD / 18 - 02	1	A4

SCALE : 1 : 10 SHEET : 1 Of 1