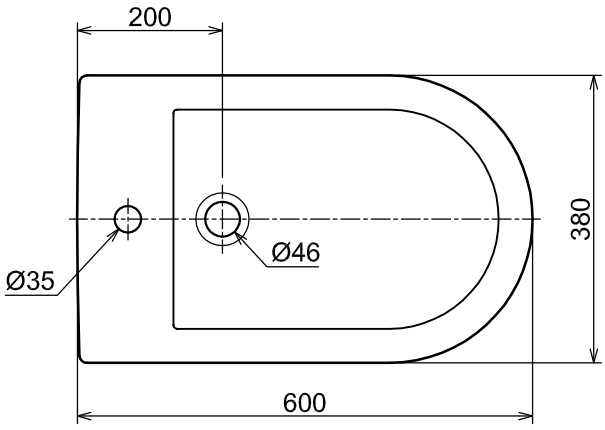

PLAN / TOP ELEVATION

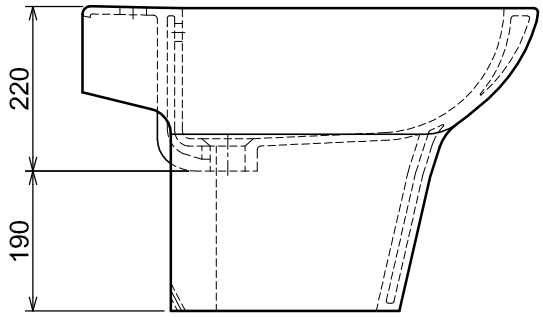

SIDE ELEVATION

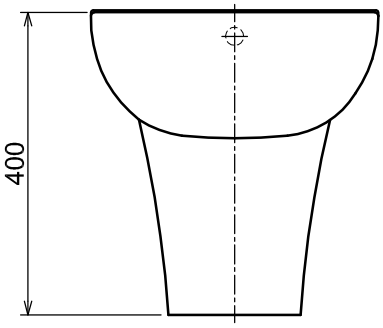

FRONT ELEVATION

No	ACCESSORIES	CODE
1	Overflow Ring	UYY 1064G
2	Pop Up Waste (Optional)	UYY 1084
3	Floor Fixing Screw	UYY 1300

REV	DESCRIPTION	DATE
1	Accesories Added	6 - 10 - 22

UNLESS NOTED OTHERWISE ALL DIMENSION IN mm.
TOLERANCE : ⩾75 mm : ± 2 %
< 75 mm : ± 5 %

DRAFTING STANDARD BS 308

DRAWN	HASLAM
CHECKED	GC CHUA
APPROVED	GC CHUA
ESTABLISH DATE	9 - April - 04

Clay Industries Sdn Bhd

INFORMATION CONTAINED IN CISB TECHNICAL DOCUMENT IS CONFIDENTIAL & REMAIN THE PROPERTY OF CLAY INDUSTRIES SDN BHD - VITREOUS CHINA DIVISION.

DRAWING TITLE :
BD 5111

DRAWING No. : TPD - BD /
REV No. : 1
SIZE : A4
SCALE : 1 : 10
SHEET : 1 Of 1