




PLAN / TOP ELEVATION

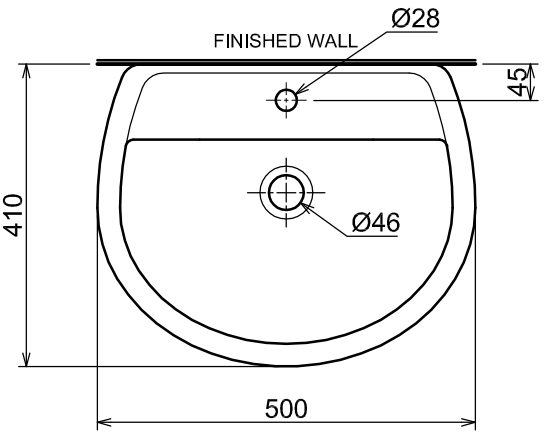

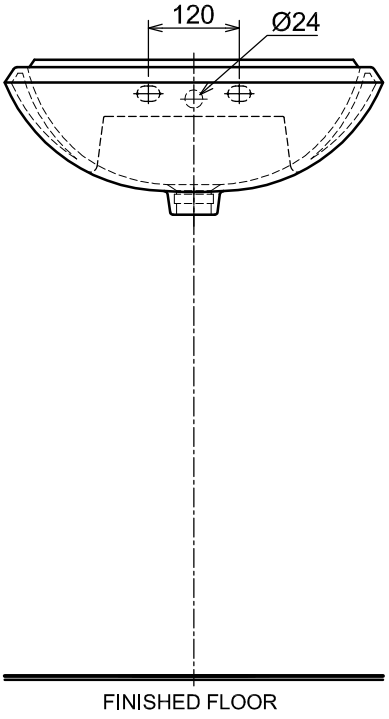

SIDE ELEVATION

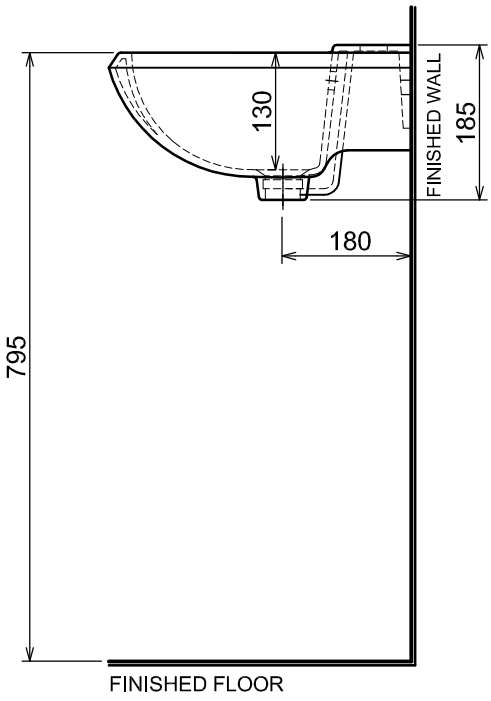

FRONT ELEVATION

NO	ACCESSORIES	CODE
1	Wall Plug	UYY 1066A
2	Overflow Ring	UYY 1064
3	Waste Outlet Fitting	UYY 1084

REV	DESCRIPTION	DATE

UNLESS NOTED OTHERWISE ALL DIMENSION IN mm.
TOLERANCE : ⩾75 mm : ± 2 %
< 75 mm : ± 5 %

DRAFTING STANDARD BS 308

DRAWN	HASLAM
CHECKED	JOHAN
APPROVED	
ESTABLISH DATE	07 - Dec - 16

Clay Industries Sdn Bhd

INFORMATION CONTAINED IN CISB TECHNICAL DOCUMENT IS CONFIDENTIAL & REMAIN THE PROPERTY OF CLAY INDUSTRIES SDN BHD - VITREOUS CHINA DIVISION.

DRAWING TITLE :

WB 134 N

DRAWING No. : TPD - WBP / 16 - 14

REV No. : 0

SIZE : A4

SCALE : 1 : 10

SHEET : 1 Of 1