




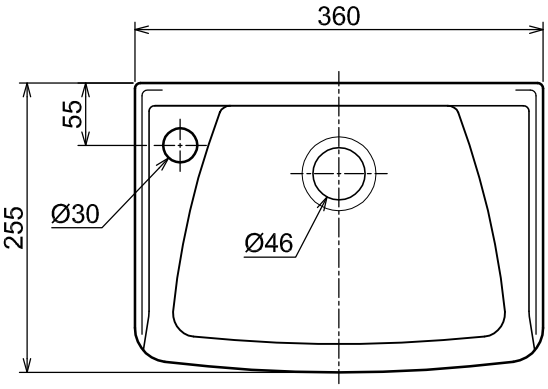

PLAN / TOP ELEVATION

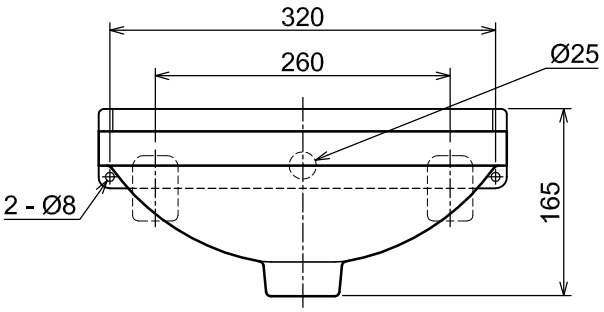

FRONT ELEVATION

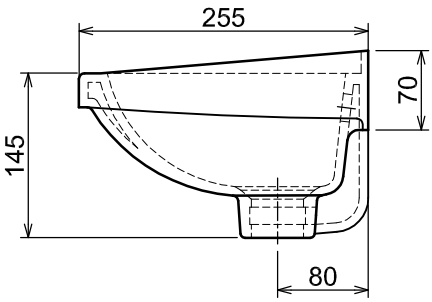

BOTTOM ELEVATION

NO	ACCESSORIES	CODE
1	Wall Fixing Screw	UYY 1300
2	Overflow Ring	UYY 1064
3	Waste Outlet Fitting	UYY 1084
4	Hunger	

REV	DESCRIPTION	DATE

UNLESS NOTED OTHERWISE ALL DIMENSION IN mm.
TOLERANCE : ± 5 %

DRAFTING STANDARD BS 308

DRAWN	HASLAM
CHECKED	JOHAN
APPROVED	
ESTABLISH DATE	07 - Nov - 16

Clay Industries Sdn Bhd

INFORMATION CONTAINED IN CISB TECHNICAL DOCUMENT IS CONFIDENTIAL & REMAIN THE PROPERTY OF CLAY INDUSTRIES SDN BHD - VITREOUS CHINA DIVISION.

DRAWING TITLE :
WB 136 1TL

DRAWING No. : TPD - WB / 08 - 45b

REV No. : 0

SIZE : A4

SCALE : 1 : 10

SHEET : 1 Of 1