




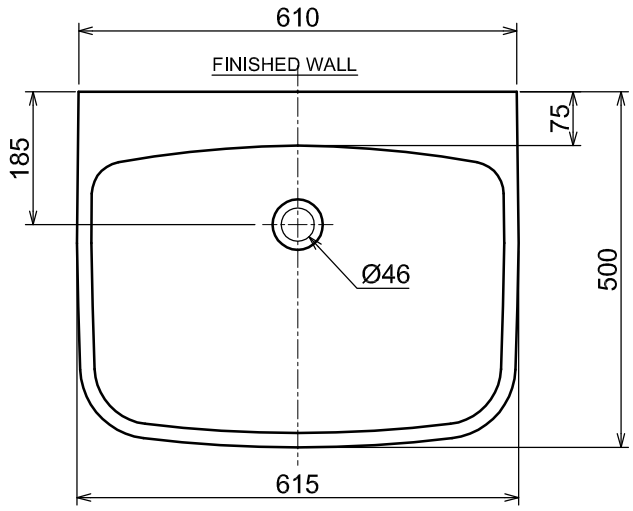

PLAN / TOP ELEVATION

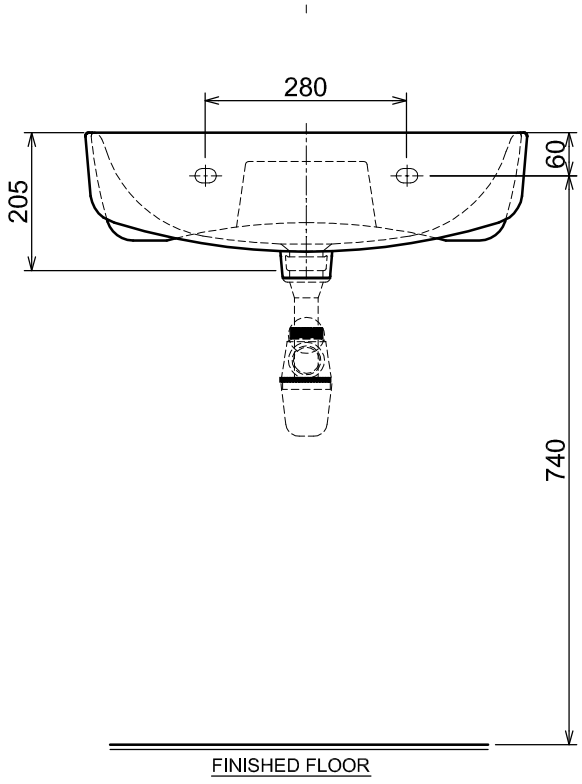

FRONT ELEVATION

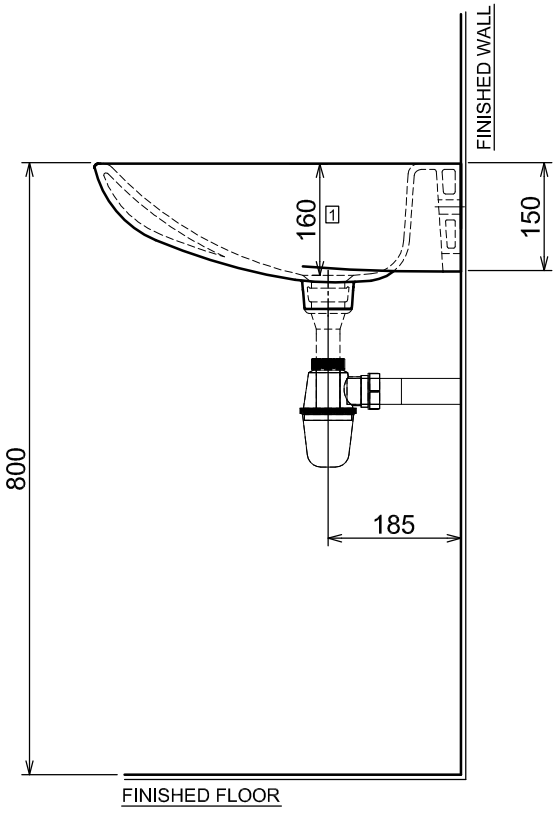

SIDE ELEVATION

NO	ACCESSORIES	CODE
1	Bottle Trap (Optional)	UYY1010N
2	Wall Plug	UYY 1066A

REV	DESCRIPTION	DATE
1	Dim. 160 was 155	27 - Apr - 2021

UNLESS NOTED OTHERWISE ALL DIMENSION IN mm.
LINEAR TOLERANCE : ± 5
ANGULAR TOLERANCE : ± 1°

DRAFTING STANDARD	BS 308
DRAWN	HASLAM
CHECKED	BF KWONG
APPROVED	GC CHUA
ESTABLISH DATE	08 - Apr - 2021

Clay Industries Sdn Bhd™

INFORMATION CONTAINED IN CISB TECHNICAL DOCUMENT IS CONFIDENTIAL & REMAIN THE PROPERTY OF CLAY INDUSTRIES SDN BHD - VITREOUS CHINA DIVISION.

DRAWING TITLE :
WB 9006 - Clinic Basin

DRAWING No. : TPD - WB / 21 - 01
REV No : 1
SIZE : A4
SCALE : 1 : 10
SHEET : 1 Of 1