



PLAN / TOP ELEVATION

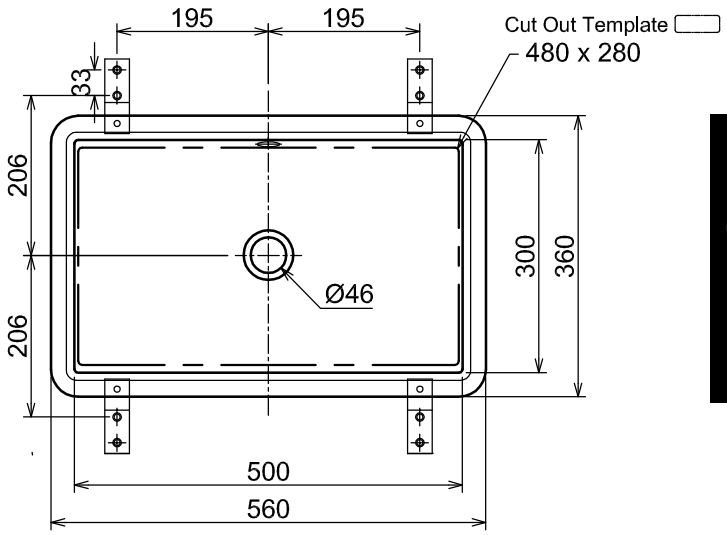

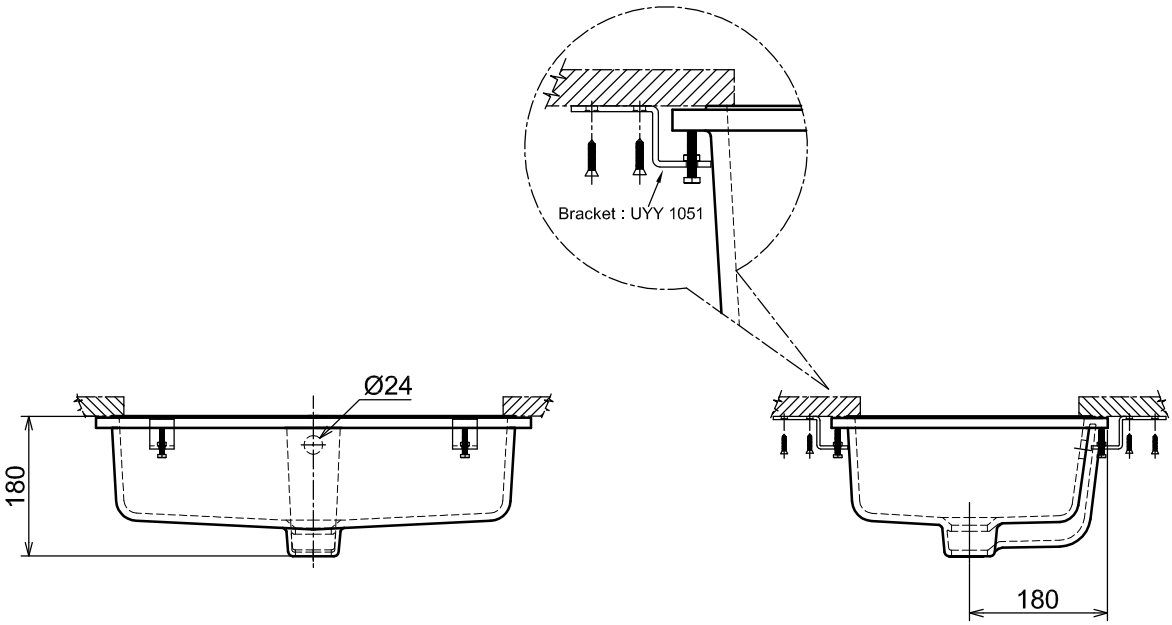

FRONT ELEVATION

SIDE ELEVATION

WBFC 1602

NO	ACCESSORIES	CODE
1	Bracket (2 Set)	UYY 1051

REV	DESCRIPTION	DATE
1	Dim. 480 was 490	17 - Apr - 23

UNLESS NOTED OTHERWISE ALL DIMENSION IN mm.
TOLERANCE : ≥ 75 mm : ± 2 %
< 75 mm : ± 5 %

DRAFTING STANDARD BS 308

DRAWN	HASLAM
CHECKED	GC CHUA
APPROVED	GC CHUA
ESTABLISH DATE	26 - May - 15

Clay Industries Sdn Bhd

INFORMATION CONTAINED IN CISB TECHNICAL DOCUMENT IS CONFIDENTIAL & REMAIN THE PROPERTY OF CLAY INDUSTRIES SDN BHD - VITREOUS CHINA DIVISION.

DRAWING TITLE : WBFC 1602

DRAWING No. : TPD - WB/ 15 - 04

REV No. : 1

SIZE : A4

SCALE : 1 : 10

SHEET : 1 Of 1