


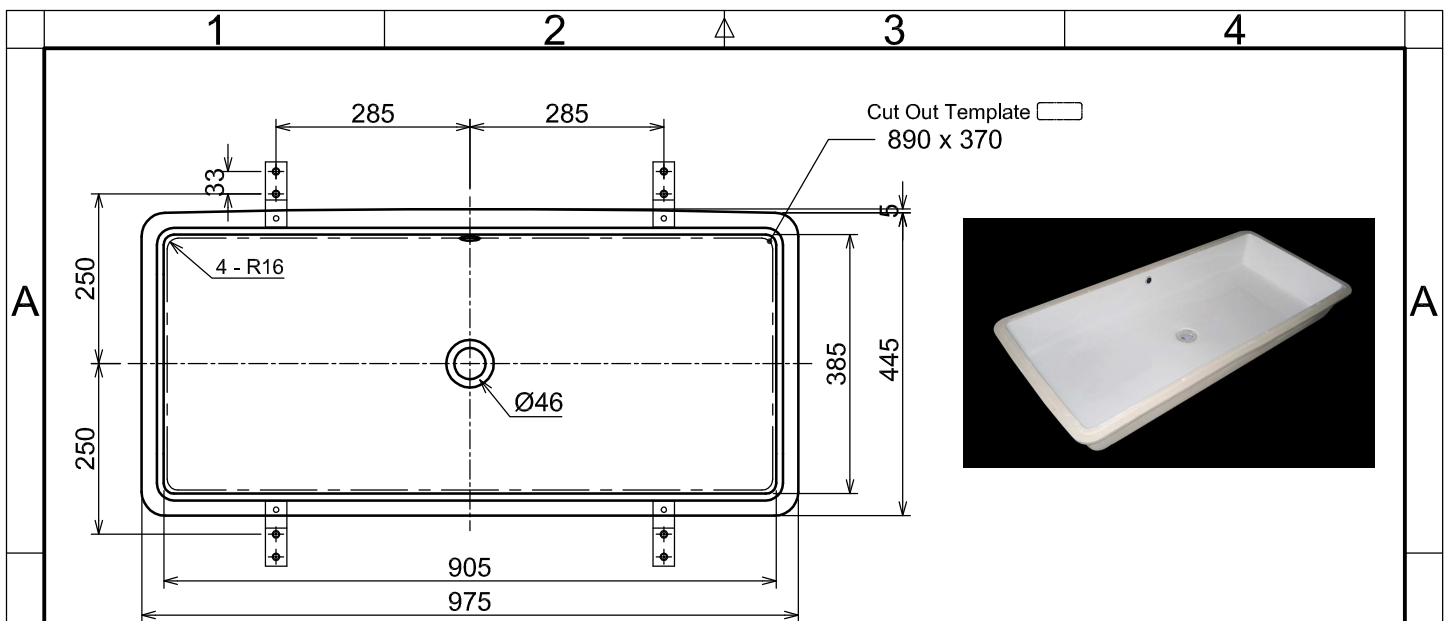


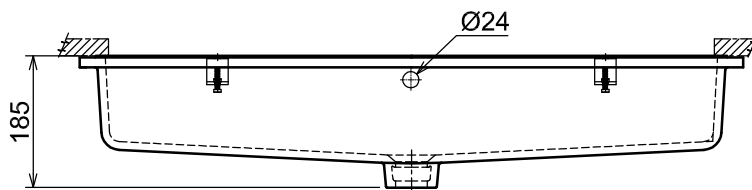

## PLAN / TOP ELEVATION

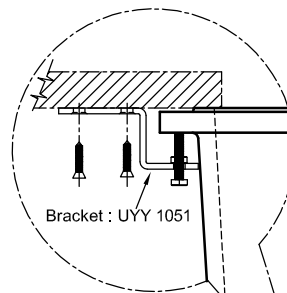

FRONT ELEVATION

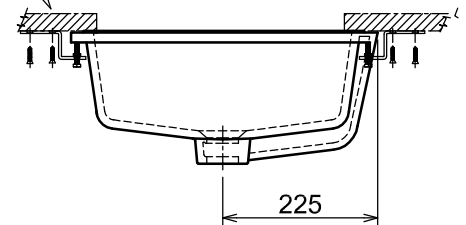

### SIDE ELEVATION

[illegible][illegible]